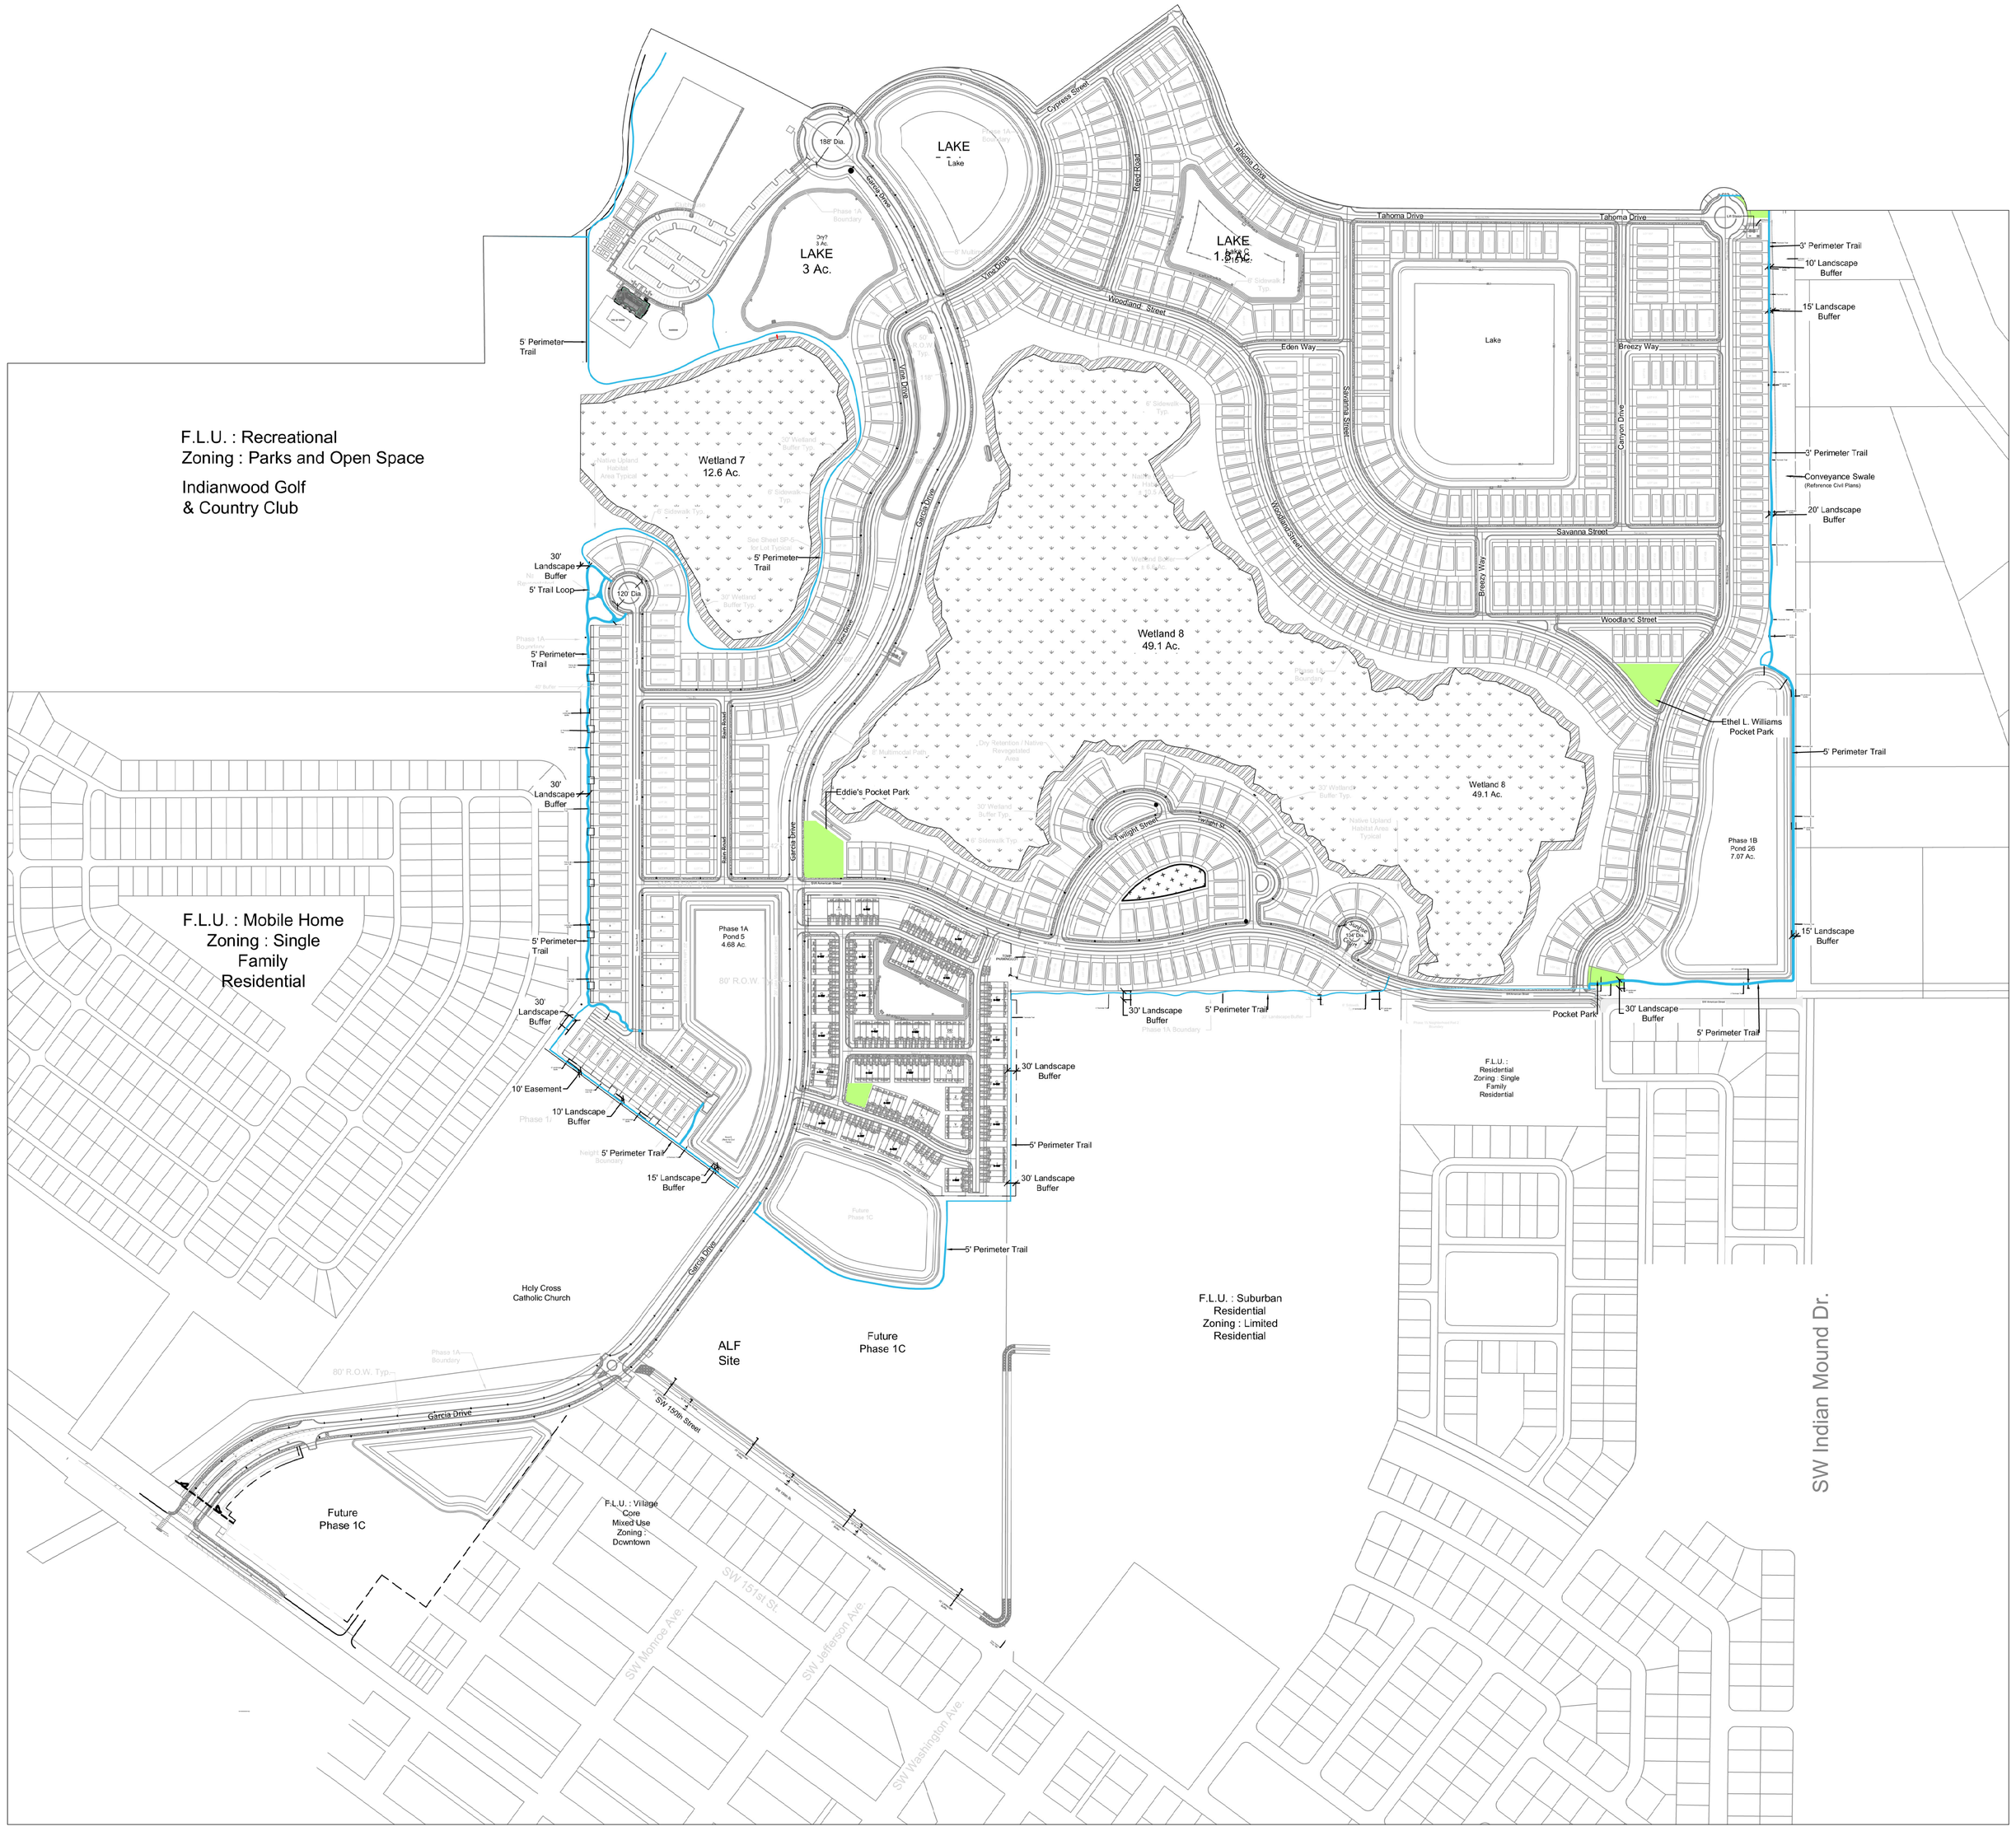

SP-4 Matchline

HJA DESIGN STUDIO
LANDSCAPE ARCHITECTURE
3500 SW Corporate
Parkway, Suite 203
Palm City , Florida 34990
T 772.678.7200
www.hjadesignstudio.com
LA 0000905

Terra Lago

Village of Indiantown
Phase 1A&B - Site Plan

Florida

Copyright
The following drawings are instruments of service to the Landscape Architect. They are not products of design. All ideas, designs, arrangements, and plans indicated or represented by this drawing are owned by and the property of the designer, and were created, evolved, and developed for use on and in connection with the specified project. None of such ideas, designs, arrangements, or plans shall be used by or disclosed to any person, firm, or corporation for any purpose whatsoever without the written permission of the designer.

Job No.	2020-31
Drawn By	EB
Checked By	MH
Approved By	MH
Submittal Dates	11/21/22
Revision Dates	01/12/23

SP-1

VOI Prj. # SP-